
1. SEE SHEET NOTES AND SHEET KEYED NOTES ON M-001

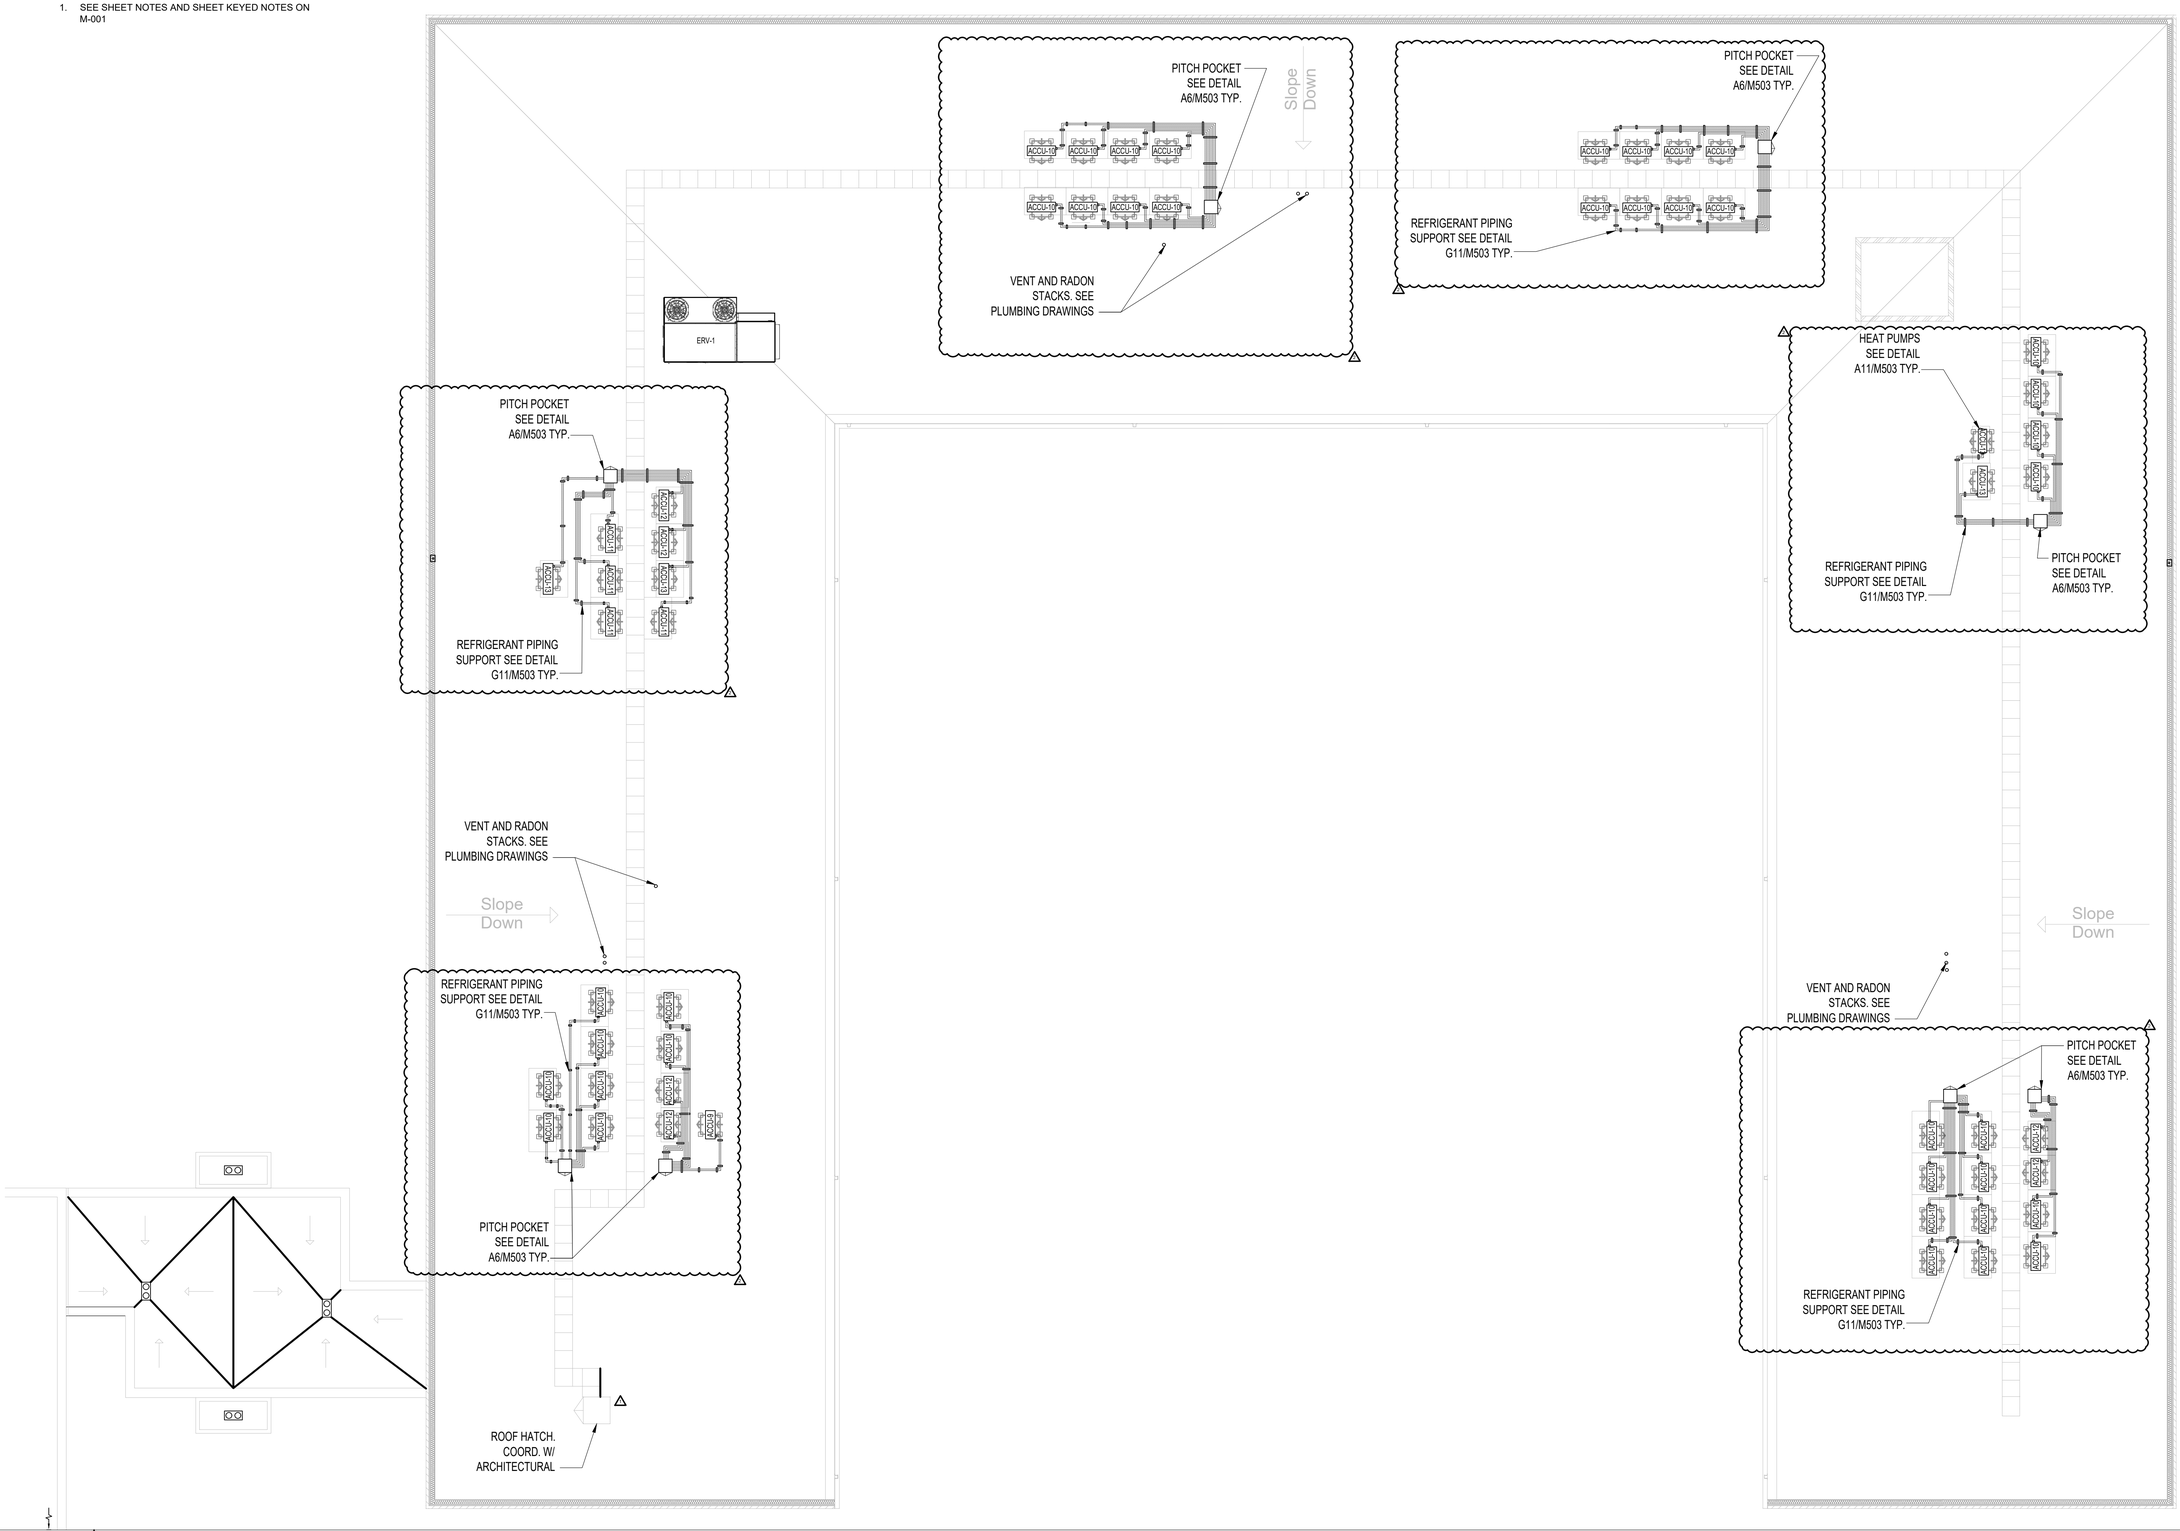

John Grace Arms
21030 Indian St, Southfield MI 48033
Developed by
John Grace Arms LDHA LLC

SDG
Architects + Planners
607 Shelby Street
Suite 704
Detroit, MI 48226
Tel: 313-961-9000
Fax: 313-964-3233

A & A Engineering & Consulting
28962 Vista Way, South Lyon, MI 48178

REGISTRATION SEAL

STATE OF MICHIGAN
STEPHEN M. HENNARD
ENGINEER
NO. 6201059975
LICENSED PROFESSIONAL ENGINEER

KEY PLANS

SHEET TITLE

ROOF - ADDITION MECHANICAL PLAN

SCALE: AS NOTED

ISSUED FOR	DATE
PERMIT	10.20.24
△BULLETIN 3	5.19.25
△BULLETIN 12	9.23.26

DRAWN BY

CHECKED

APPROVED

21026.00
FILE NO.

M-106
SHEET NO.

A1 | **ROOF - ADDITION MECHANICAL PLAN**

M-106 | SCALE" ⅛" = 1'-0"

9/23/2026 7:49:56 PM